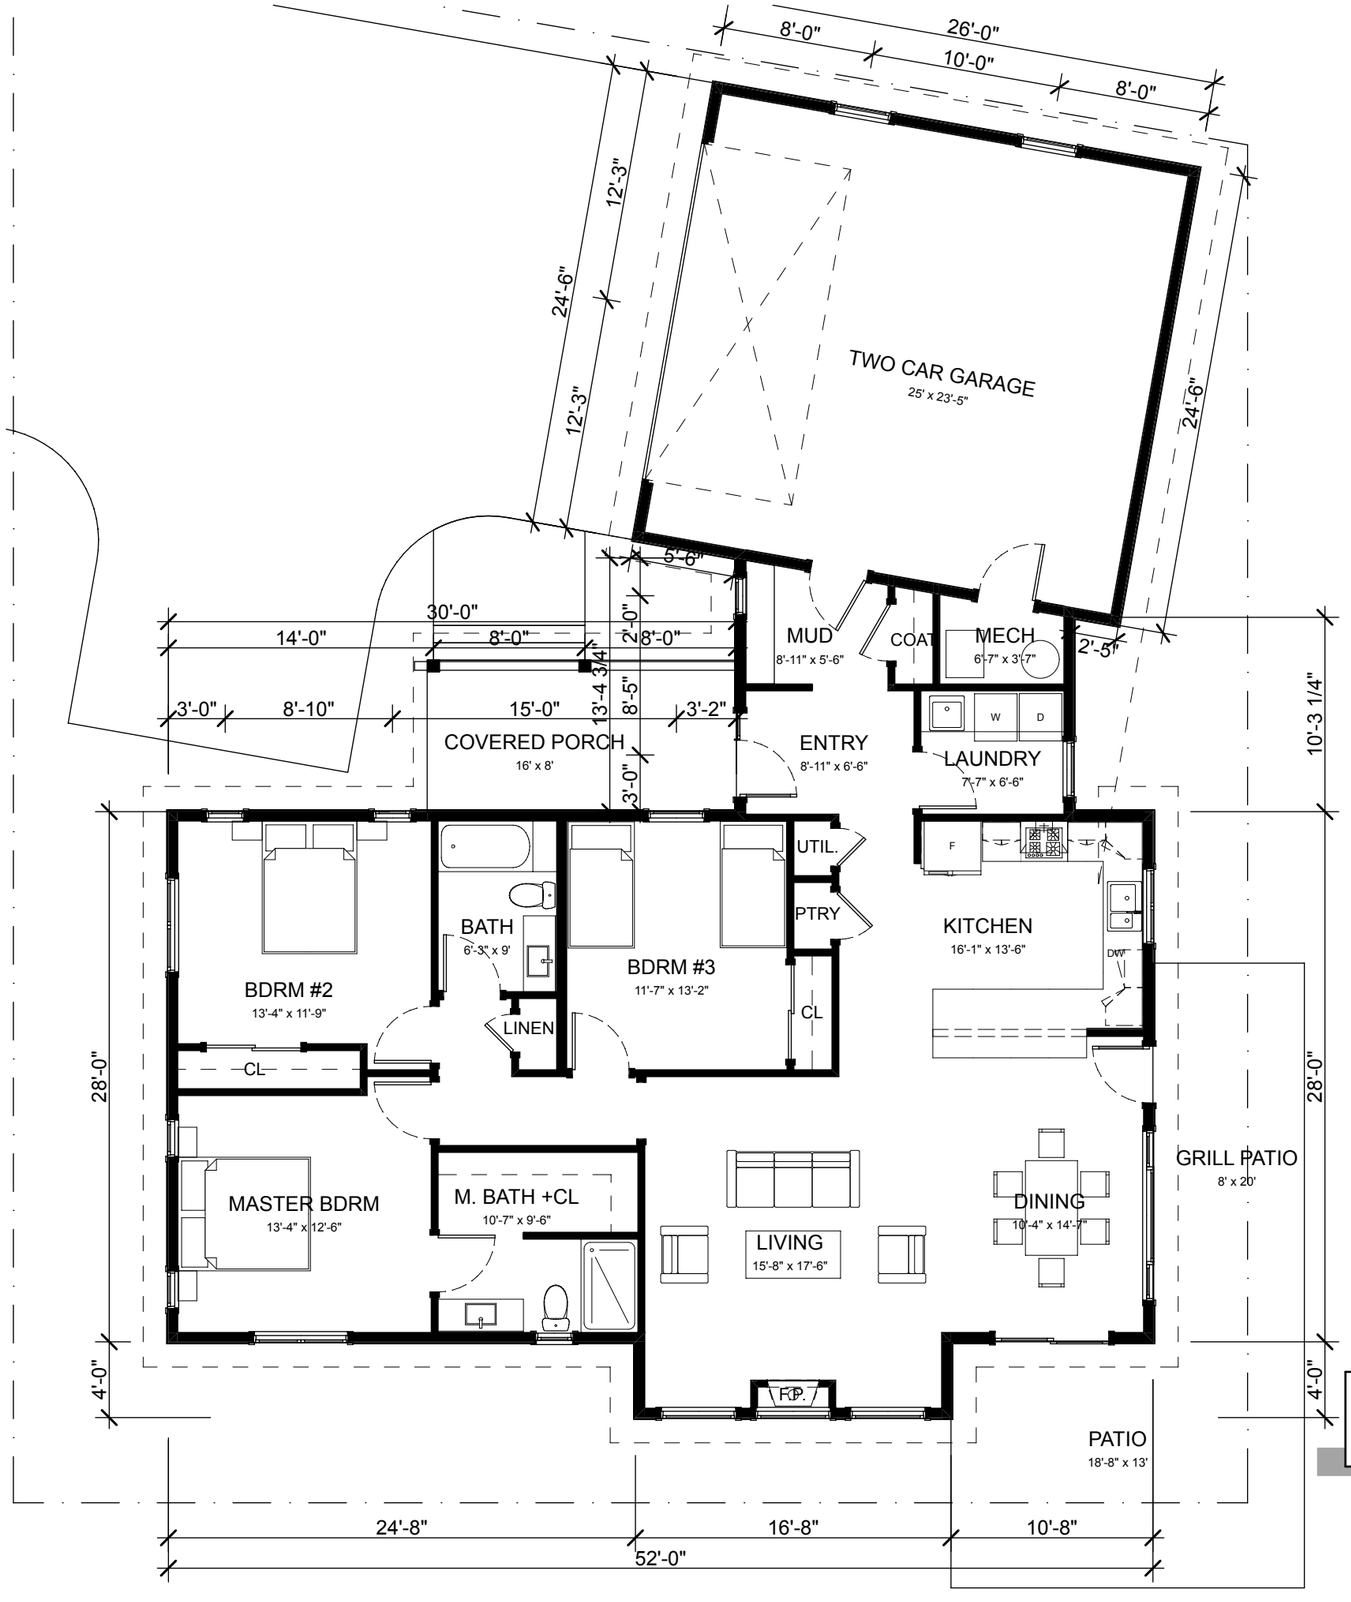

REF. N

1 Ground Floor

1/8" = 1'-0"

1,710 SF

BAS1S
ARCHITECTURE P.C.
1692 Big Thompson Ave. Suite 100
Estes Park, CO 80517

303.848.3740
BAS1S.com

© BASIS Architecture, P.C.

Issue:
Schematic

Date:
6/5/23

Wildfire Development
Lot 2 Ranch
TBD Lane
Estes Park CO 80517

Sheet Title:
Plans

Sheet No:
A2.0

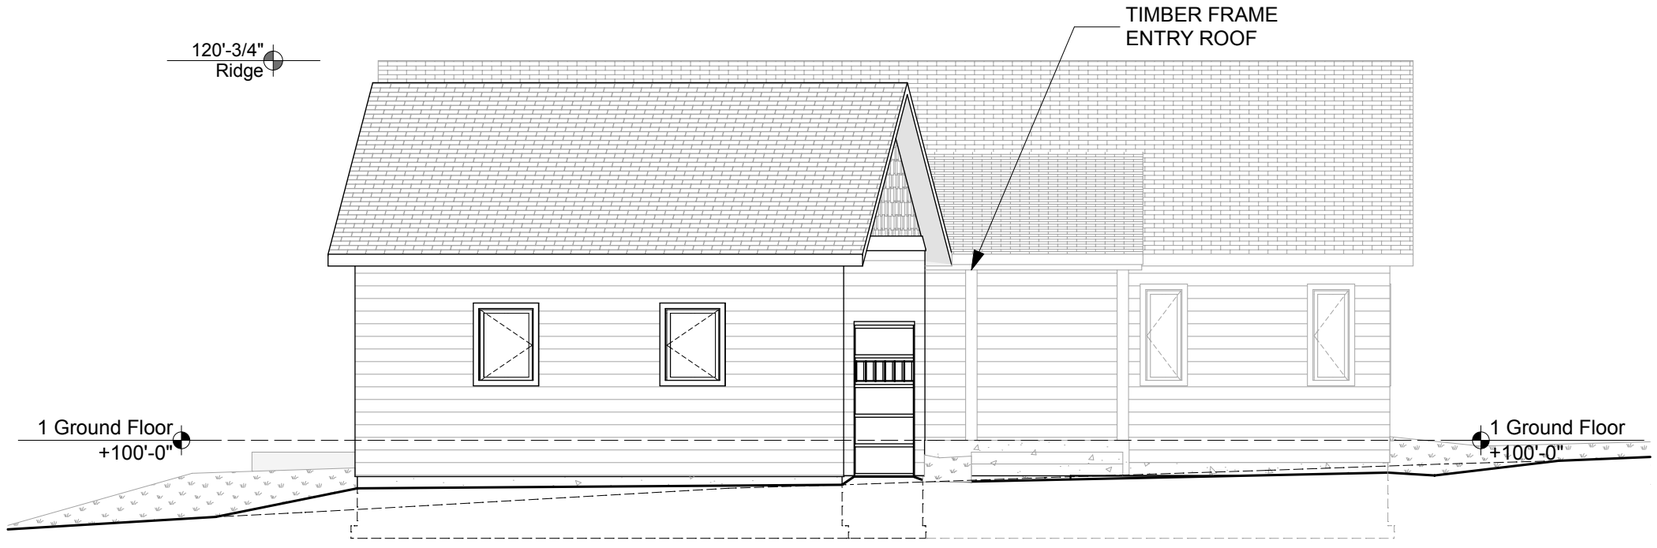

2 North Elevation

1/8" = 1'-0"

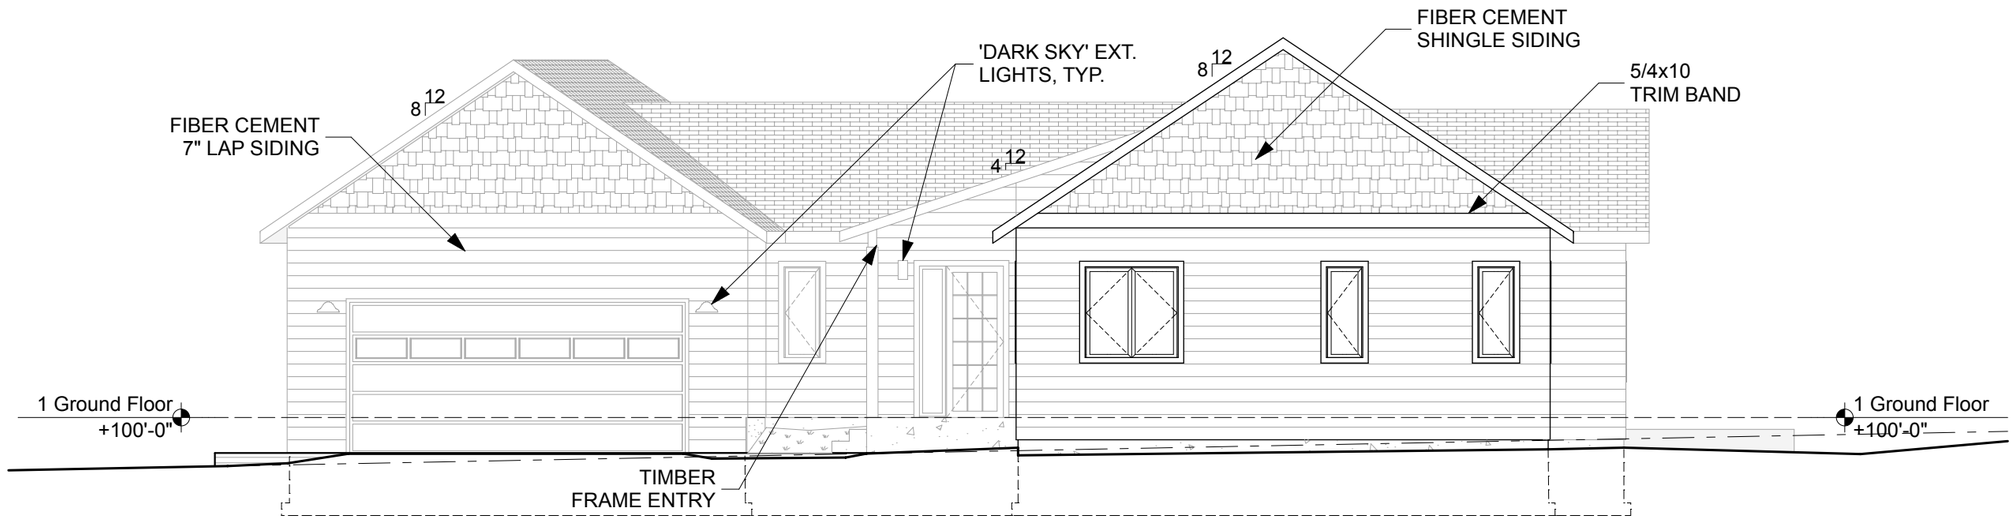

1 West Elevation

1/8" = 1'-0"

BAS1S
ARCHITECTURE P.C.
1692 Big Thompson Ave. Suite 100
Estes Park, CO 80517

303.848.3740
BAS1S.com

© BASIS Architecture, P.C.

Issue:
Schematic

Date:
6/5/23

Wildfire Development
Lot 2 Ranch
TBD Lane
Estes Park CO 80517

Sheet Title:
Elevations

Sheet No:
A3.0

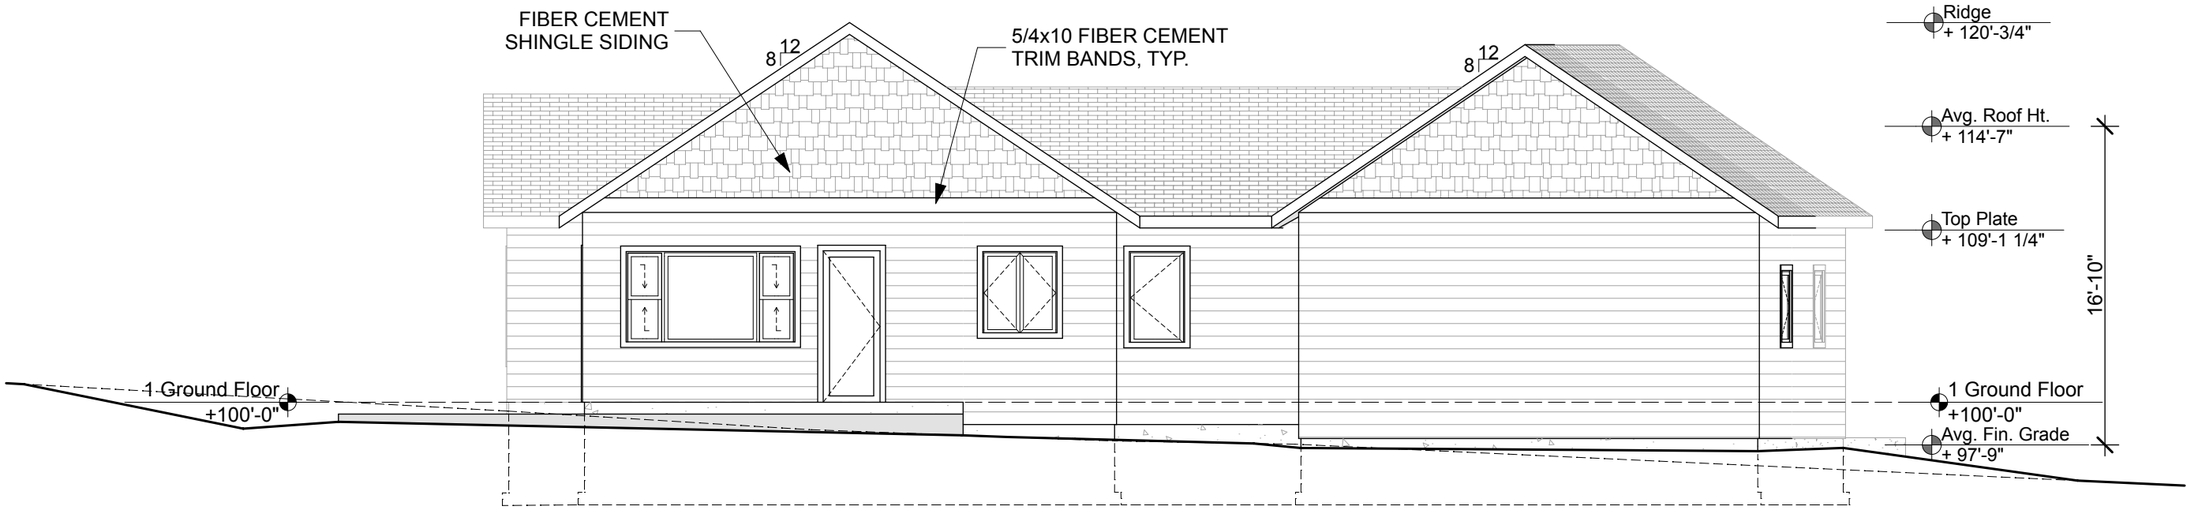

2 East Elevation

1/8" = 1'-0"

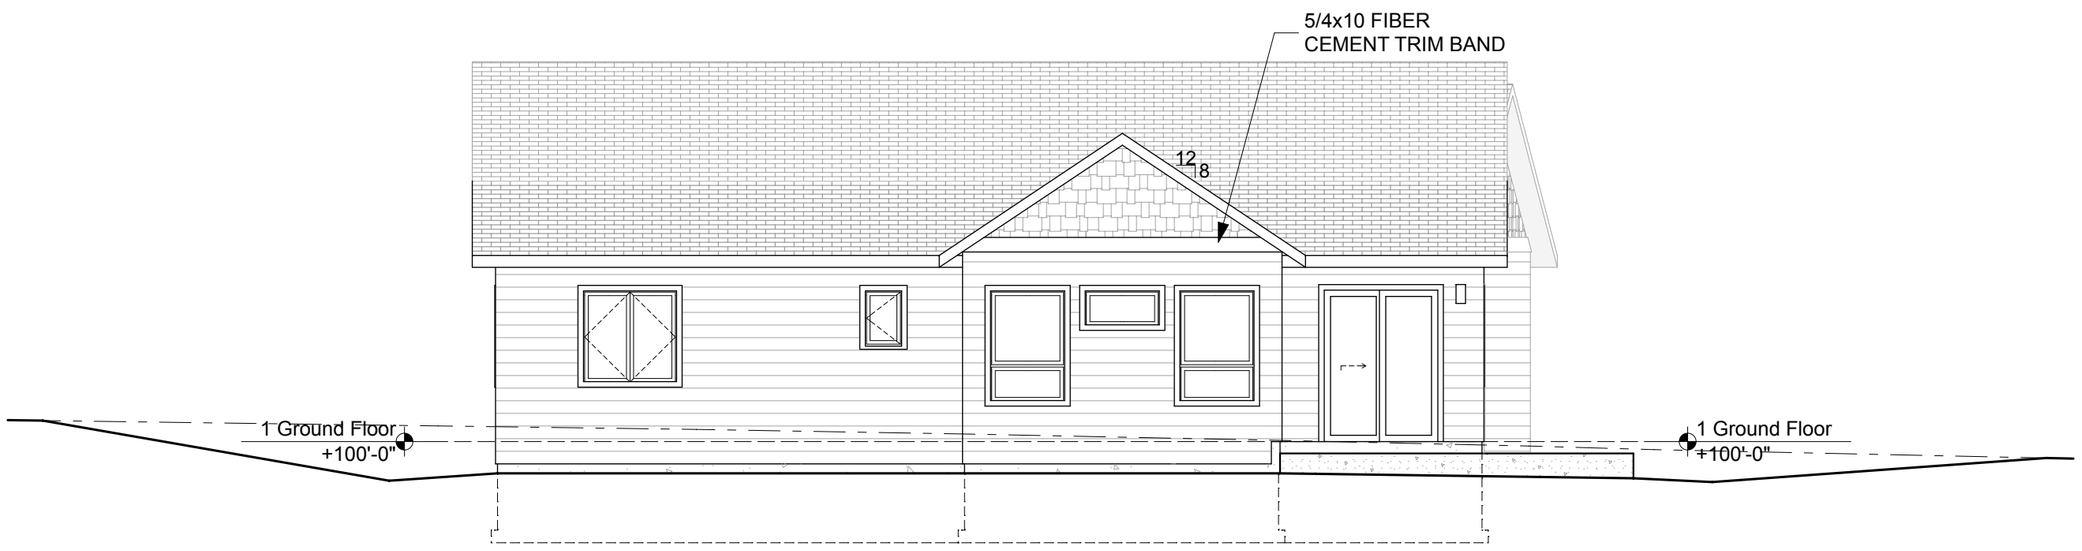

1 South Elevation

1/8" = 1'-0"

BASIS
ARCHITECTURE P.C.
1692 Big Thompson Ave. Suite 100
Estes Park, CO 80517

303.848.3740
BASISarch.com

© BASIS Architecture, P.C.

Issue:
Schematic

Date:
6/5/23

Wildfire Development
Lot 2 Ranch
TBD Lane
Estes Park CO 80517

Sheet Title:
Elevations

Sheet No:
A3.1