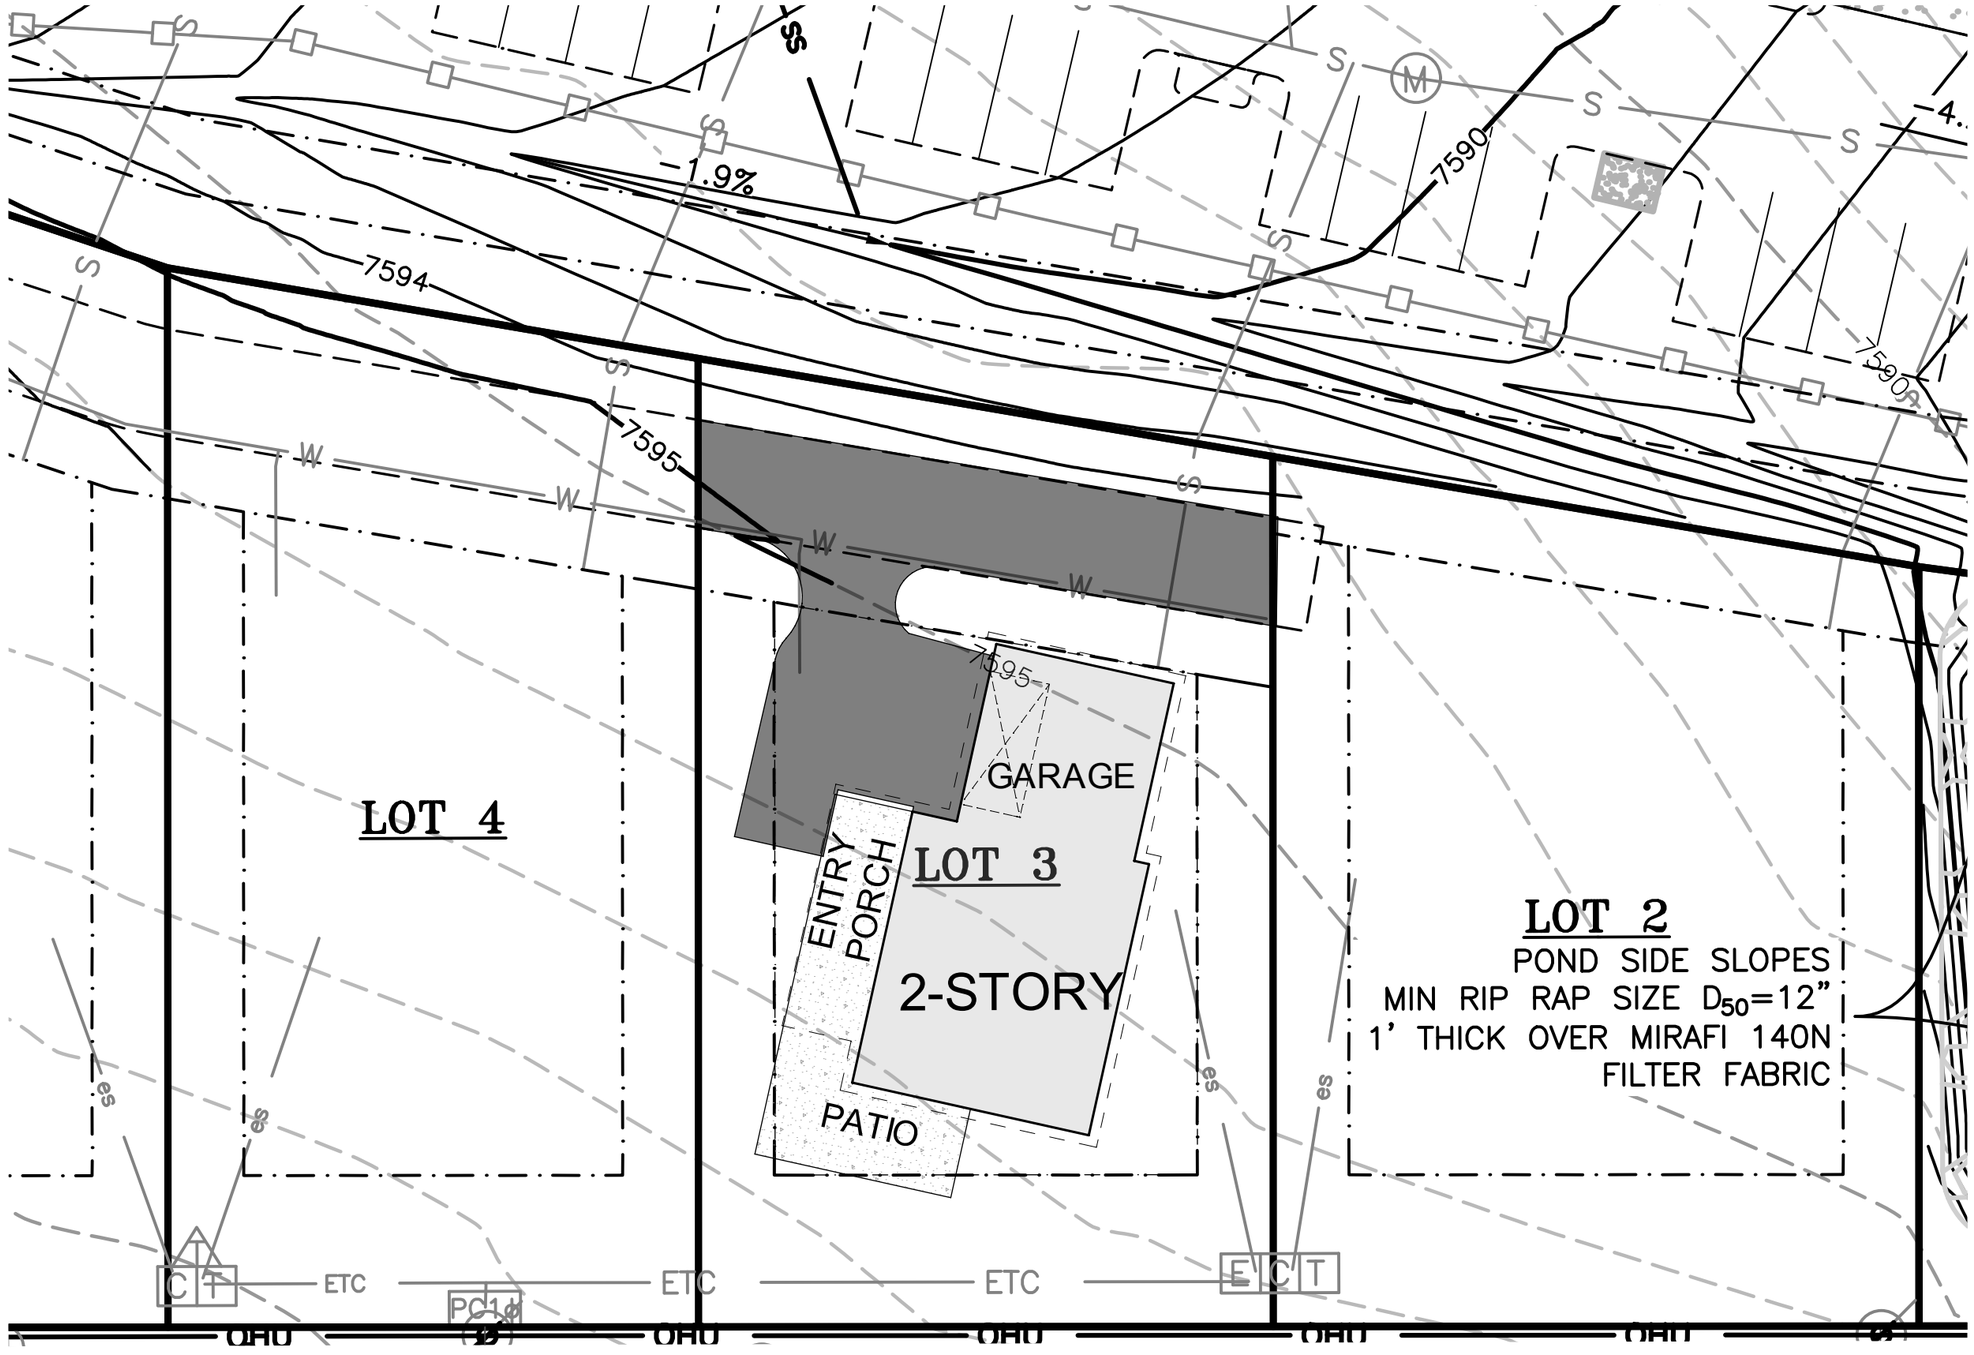

1 Site

1" = 20'

N

BASIS
ARCHITECTURE P.C.
1692 Big Thompson Ave. Suite 100
Estes Park, CO 80517

303.848.3740
BASIS.com

© BASIS Architecture, P.C.

Issue:
Schematic

Date:
6/22/23

Wildfire Development
Lot 3 2-Story
TBD Lane
Estes Park CO 80517

Sheet Title:
Arch Site

Sheet No:
1

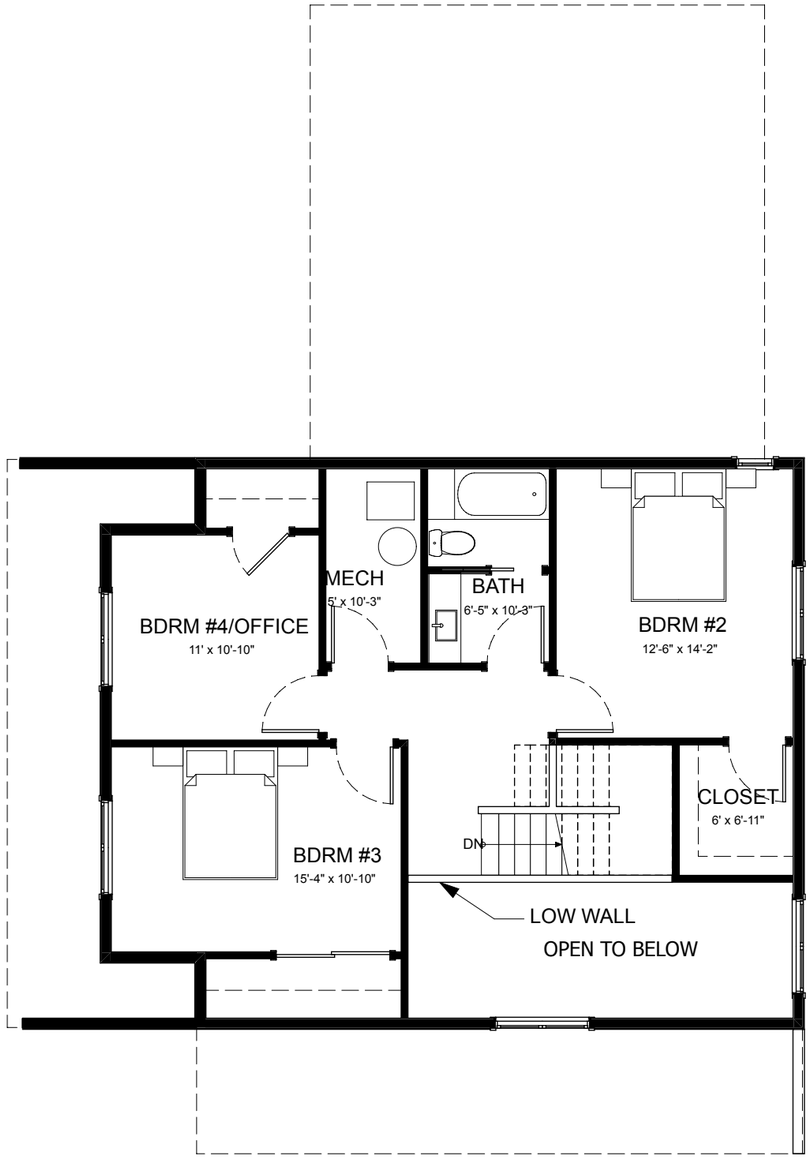

1 Second Floor

1/8" = 1'-0"

910 SF

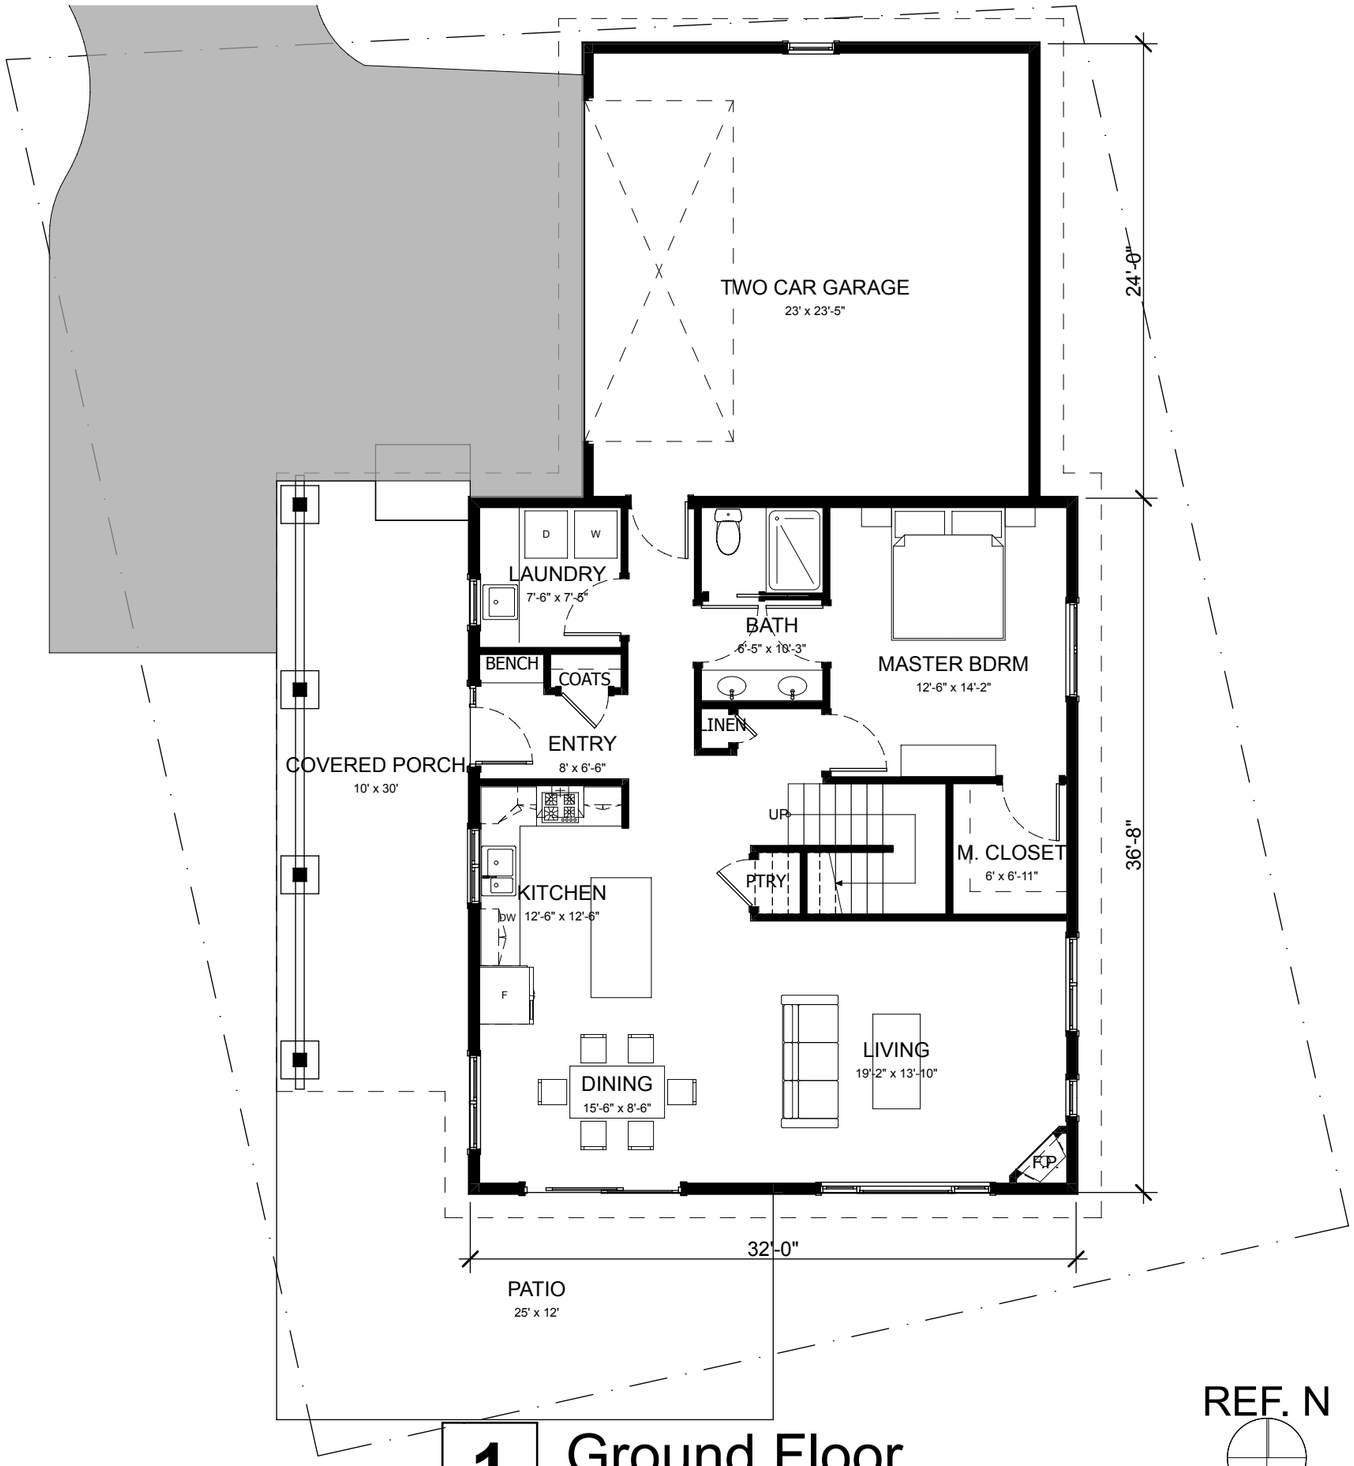

1 Ground Floor

1/8" = 1'-0"

1,175 SF

REF. N

BAS1S
ARCHITECTURE P.C.
1692 Big Thompson Ave. Suite 100
Estes Park, CO 80517

303.848.3740
BAS1S.com

© BASIS Architecture, P.C.

Issue:
Schematic

Date:
6/22/23

Wildfire Development
Lot 3 2-Story
TBD Lane
Estes Park CO 80517

Sheet Title:
Floor Plans

Sheet No:
A

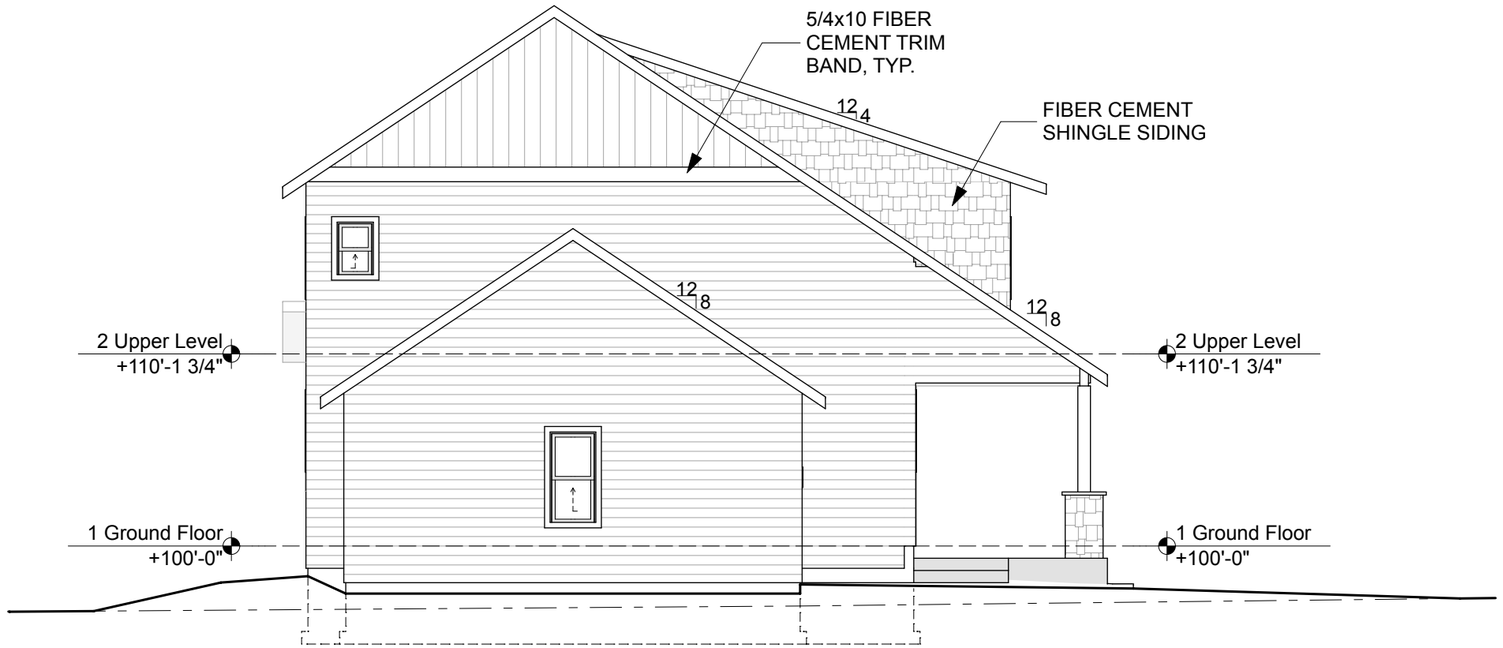

2 North Elevation

1/8" = 1'-0"

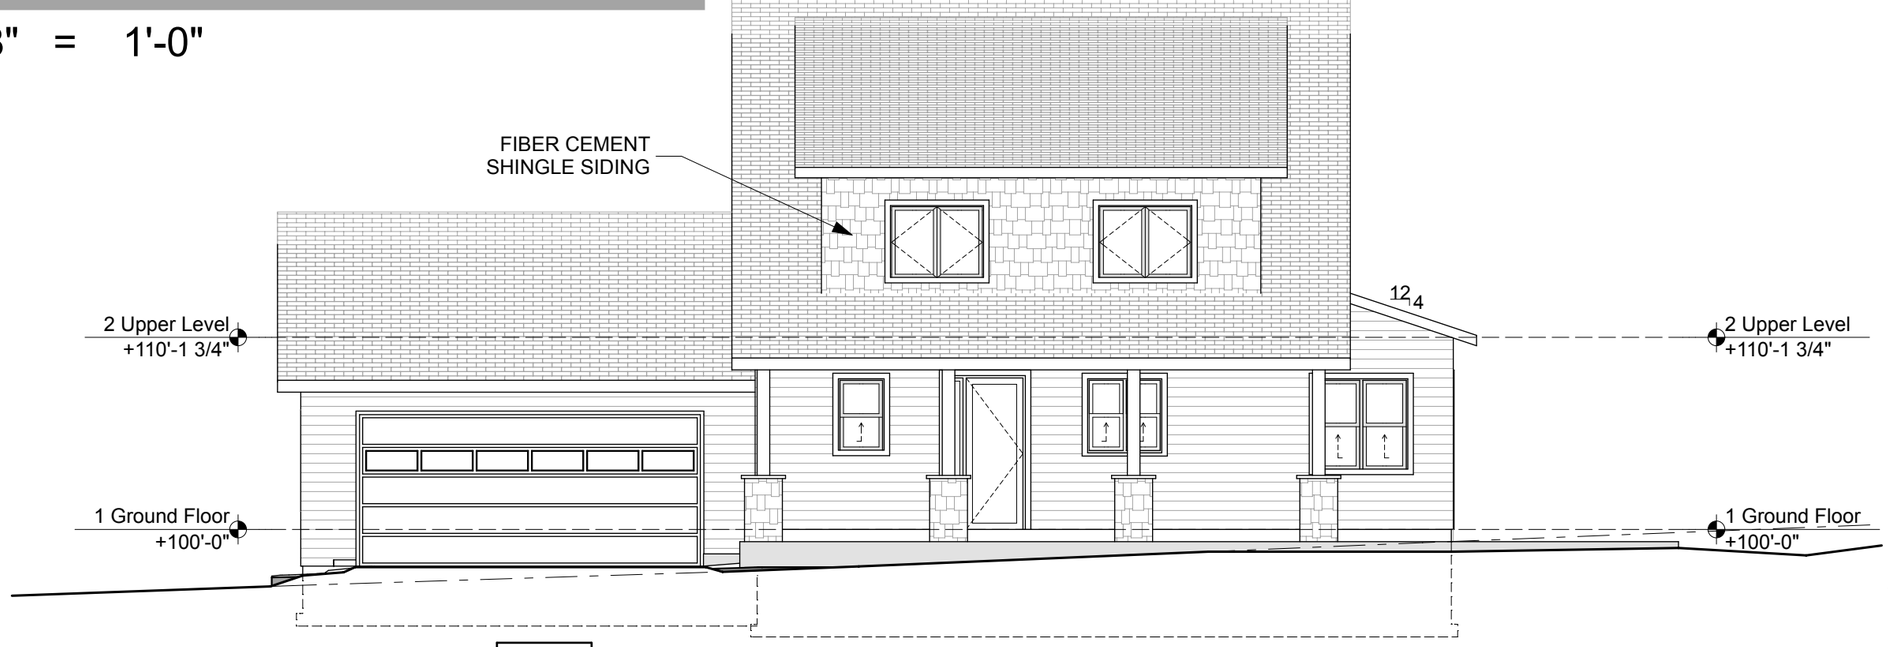

1 West Elevation

1/8" = 1'-0"

BAS1S
ARCHITECTURE P.C.
1692 Big Thompson Ave. Suite 100
Estes Park, CO 80517

303.848.3740
BAS1S.com

© BASIS Architecture, P.C.

Issue:
Schematic

Date:
6/22/23

Wildfire Development
Lot 3 2-Story
TBD Lane
Estes Park CO 80517

Sheet Title:
Elevations

Sheet No:
A2.0

2 East Elevation

1/8" = 1'-0"

1 South Elevation

1/8" = 1'-0"

BAS1S
ARCHITECTURE P.C.
1692 Big Thompson Ave. Suite 100
Estes Park, CO 80517

303.848.3740
BAS1S.com

© BASIS Architecture, P.C.

Issue:
Schematic

Date:
6/22/23

Wildfire Development
Lot 3 2-Story
TBD Lane
Estes Park CO 80517

Sheet Title:
Elevations

Sheet No:
A3.1